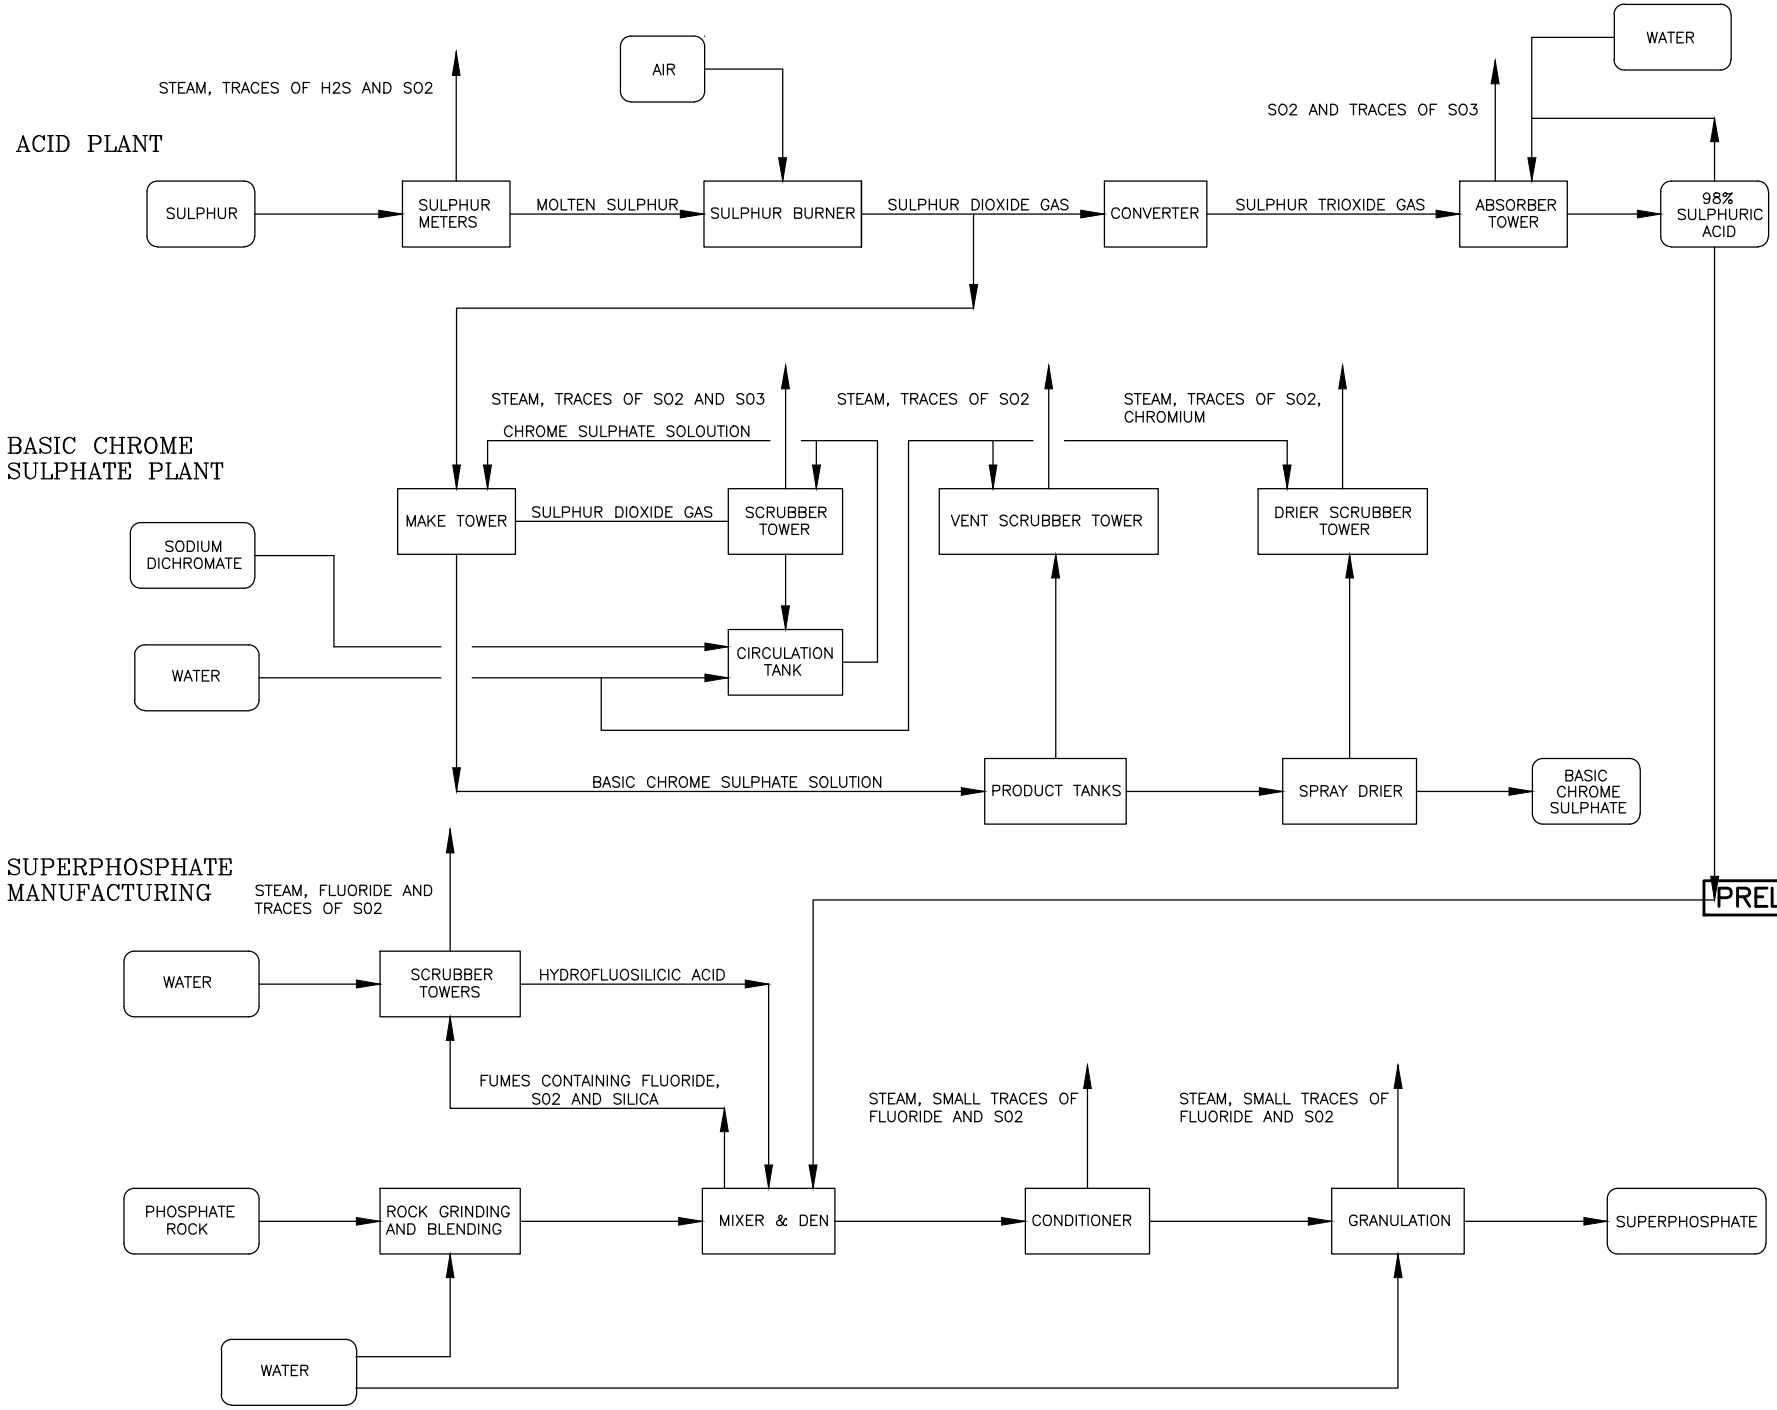

date	no.	amendments	by

PRELIMINARY

		date
drawn	BM	
checked		
approved		

in association with

REQUIREMENTS:
THE CONTRACTOR SHALL INSTALL ALL SUITABLE BARRIERS, GUARDS, ELECTRICAL CUTOUTS AND SIGNAGE FOR STRUCTURES AND MACHINERY TO COMPLY WITH THE HEALTH AND SAFETY REGULATIONS 1995 AND ALL OTHER STATUTORY REQUIREMENTS. ALL CONSTRUCTION MUST BE SUPERVISED AND VERIFIED BY A CHARTERED ENGINEER AND ALL STATUTORY REGULATIONS AND CONSENTS OBTAINED AND COMPLIED WITH. THESE DRAWINGS MUST BE READ IN CONJUNCTION WITH THE SPECIFICATION. THE CONTRACTOR SHALL CHECK ALL DIMENSIONS ON SITE. USE FIGURED DIMENSIONS ONLY.
COPYRIGHT ABSTEL-GLYDE LTD.

ABSTEL GLYDE
P.O. BOX 76383, MANUKAU
TEL: 09 358-4484
FAX: 09 277-5750

project

title
OVERALL PROCESS FLOW DIAGRAM

scale	date	
N.T.S.	27.1.97.	
drawing no.	sheet no	amd't
M003/21/01	—	—

Any use of this Drawing is forbidden without this company's consent